| REVISIONS | | |
|---|---|---|
| DATE | NAME | LIC. NO. |
| SEPT. 2013 | BRENDAN J. NALLY | 31662 |
| JAN. 2014 | BRENDAN J. NALLY | 31662 |
| JAN. 2015 | BRENDAN J. NALLY | 31662 |
| JAN. 2016 | BRENDAN J. NALLY | 31662 |
| JAN. 2017 | BRENDAN J. NALLY | 31662 |

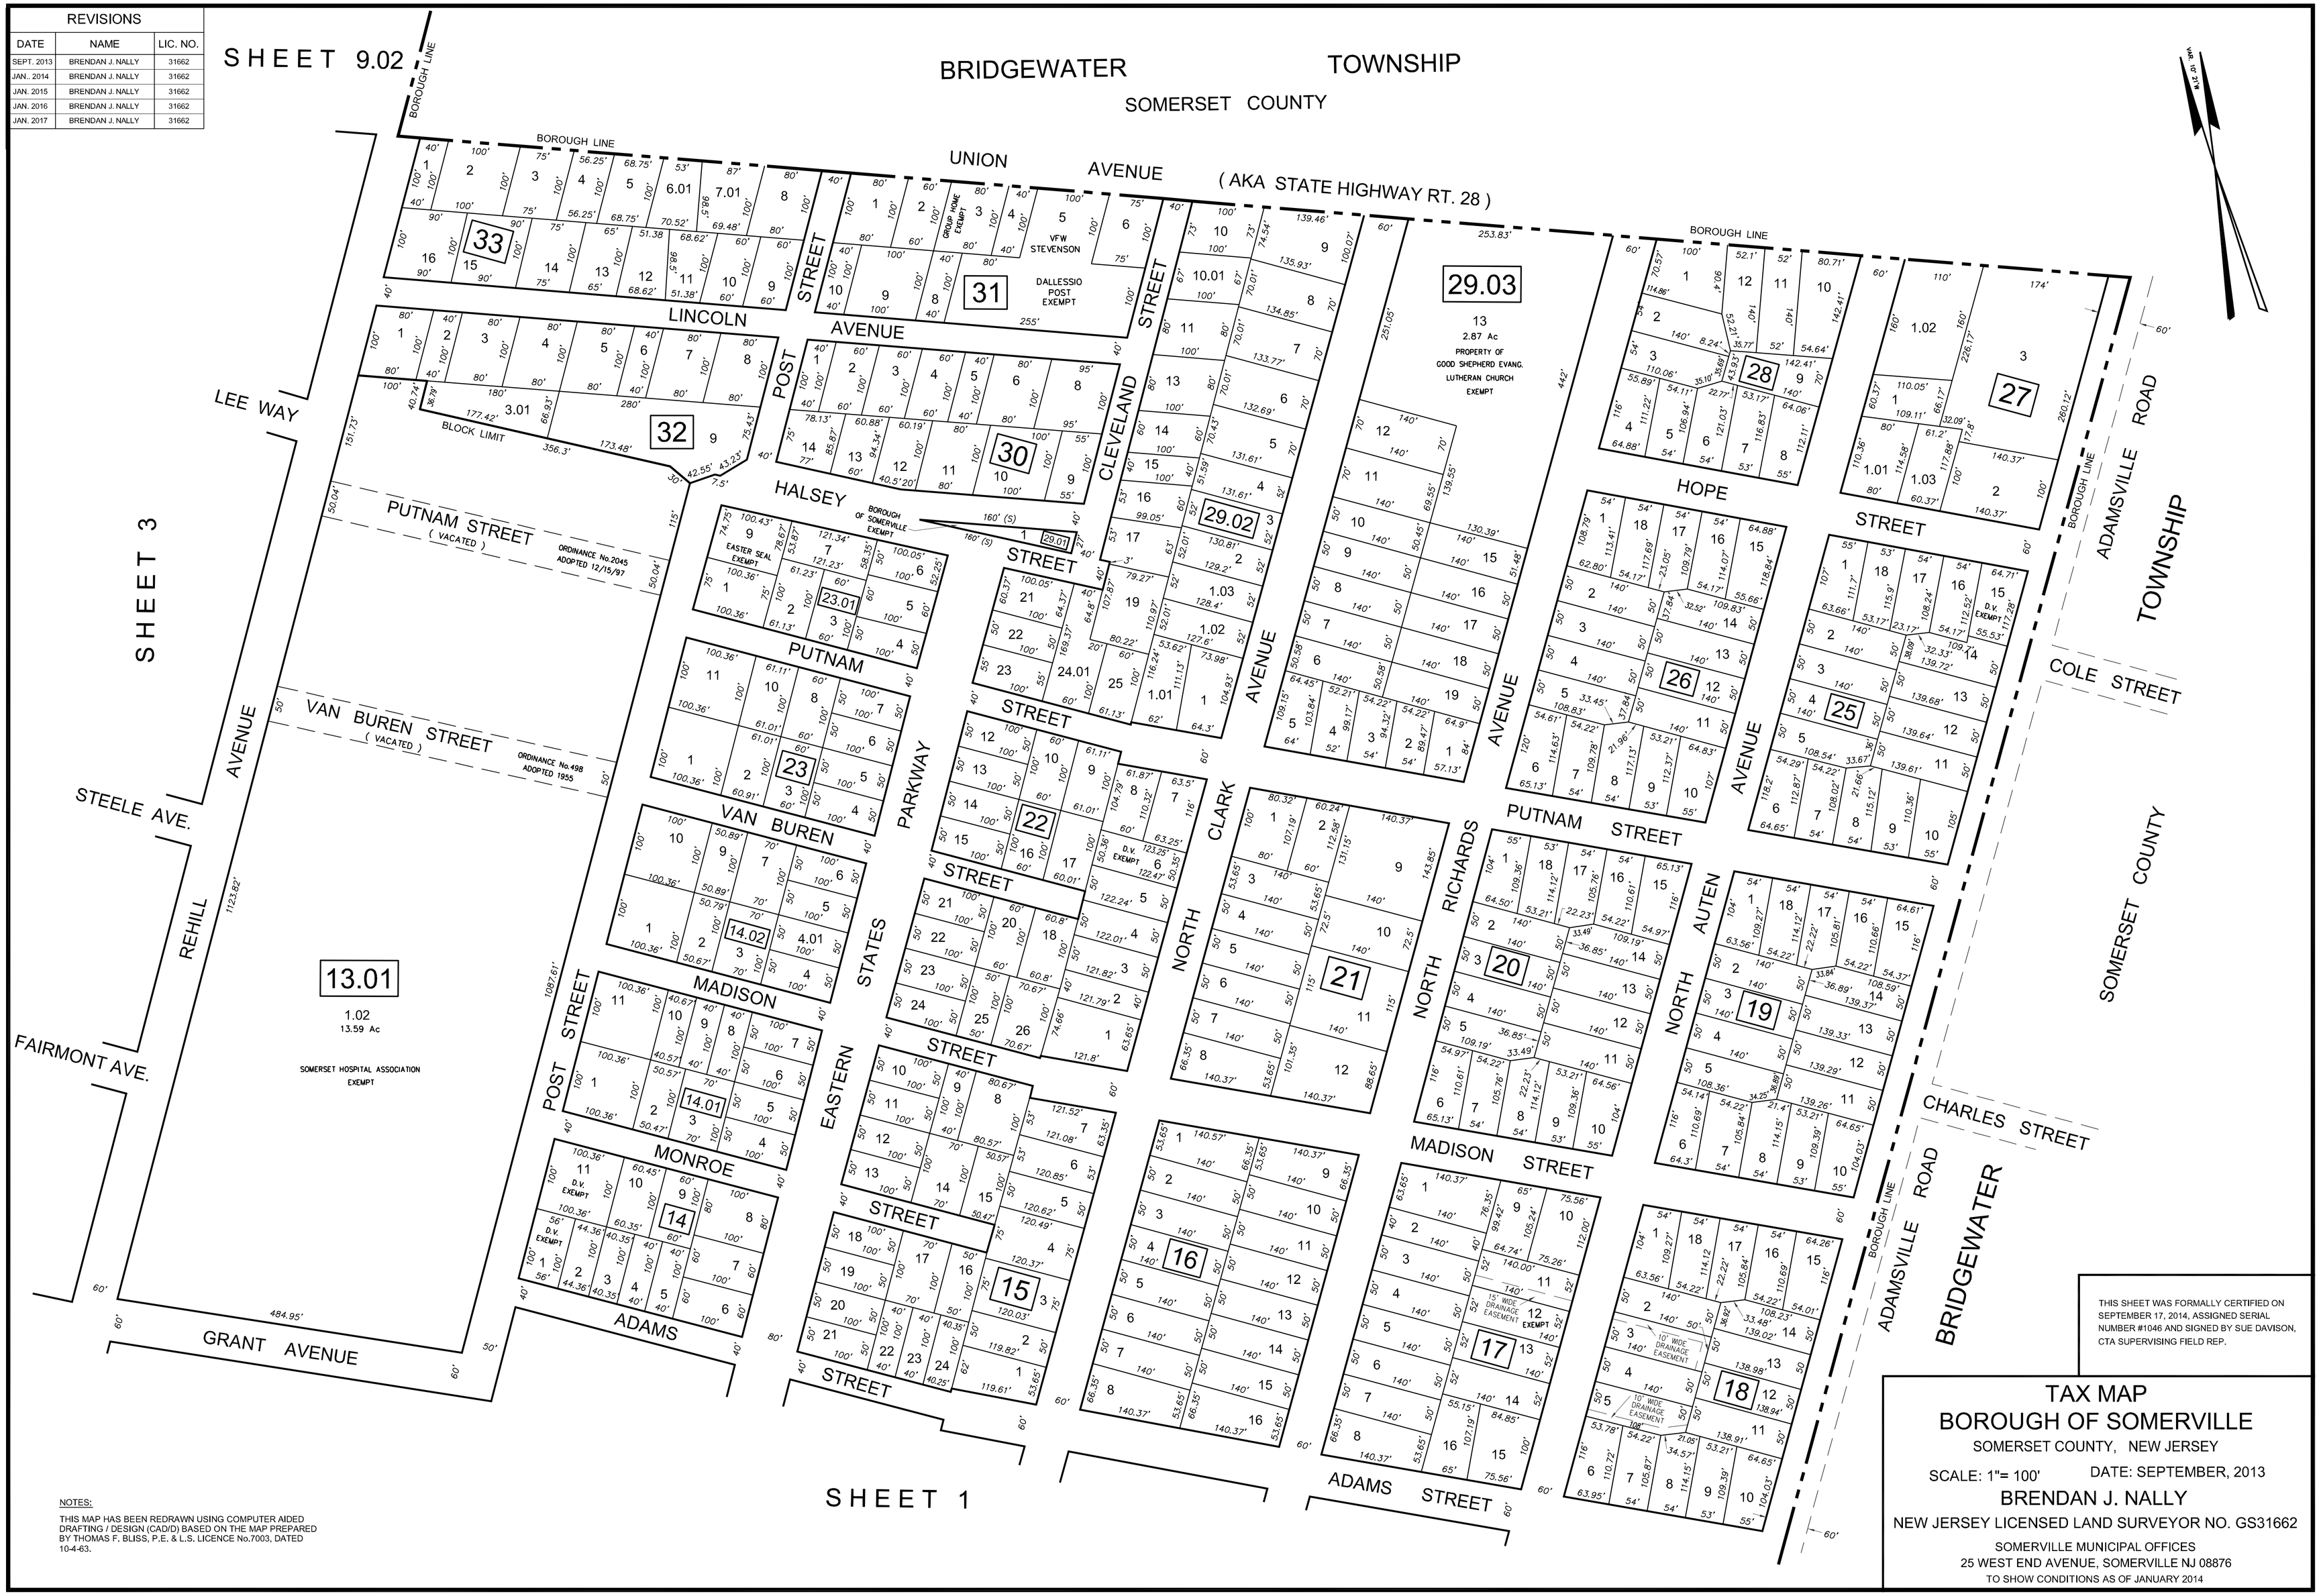


THIS SHEET WAS FORMALLY CERTIFIED ON SEPTEMBER 17, 2014, ASSIGNED SERIAL NUMBER #1046 AND SIGNED BY SUE DAVISON, CTA SUPERVISING FIELD REP.

NOTES:

THIS MAP HAS BEEN REDRAWN USING COMPUTER AIDED DRAFTING / DESIGN (CAD/D) BASED ON THE MAP PREPARED BY THOMAS F. BLISS, P.E. & L.S. LICENCE No.7003, DATED 10-4-63.

# TAX MAP
## BOROUGH OF SOMERVILLE

SOMERSET COUNTY, NEW JERSEY

SCALE: 1"= 100' DATE: SEPTEMBER, 2013

BRENDAN J. NALLY

NEW JERSEY LICENSED LAND SURVEYOR NO. GS31662

SOMERVILLE MUNICIPAL OFFICES
25 WEST END AVENUE, SOMERVILLE NJ 08876
TO SHOW CONDITIONS AS OF JANUARY 2014